Commemorative Railing Design Planned

- **2004 a commemorative railing design is proposed**
- **2004-2006 construction and execution of railing design**

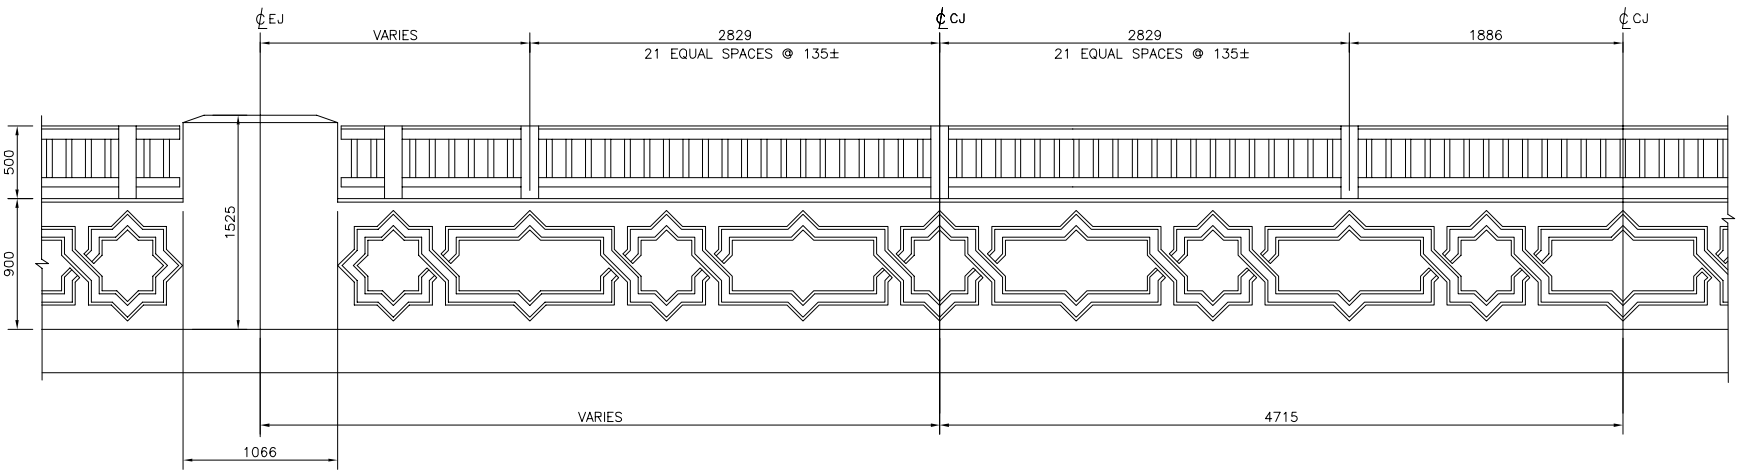

TYPICAL PATTERN LAYOUT

TORONTO